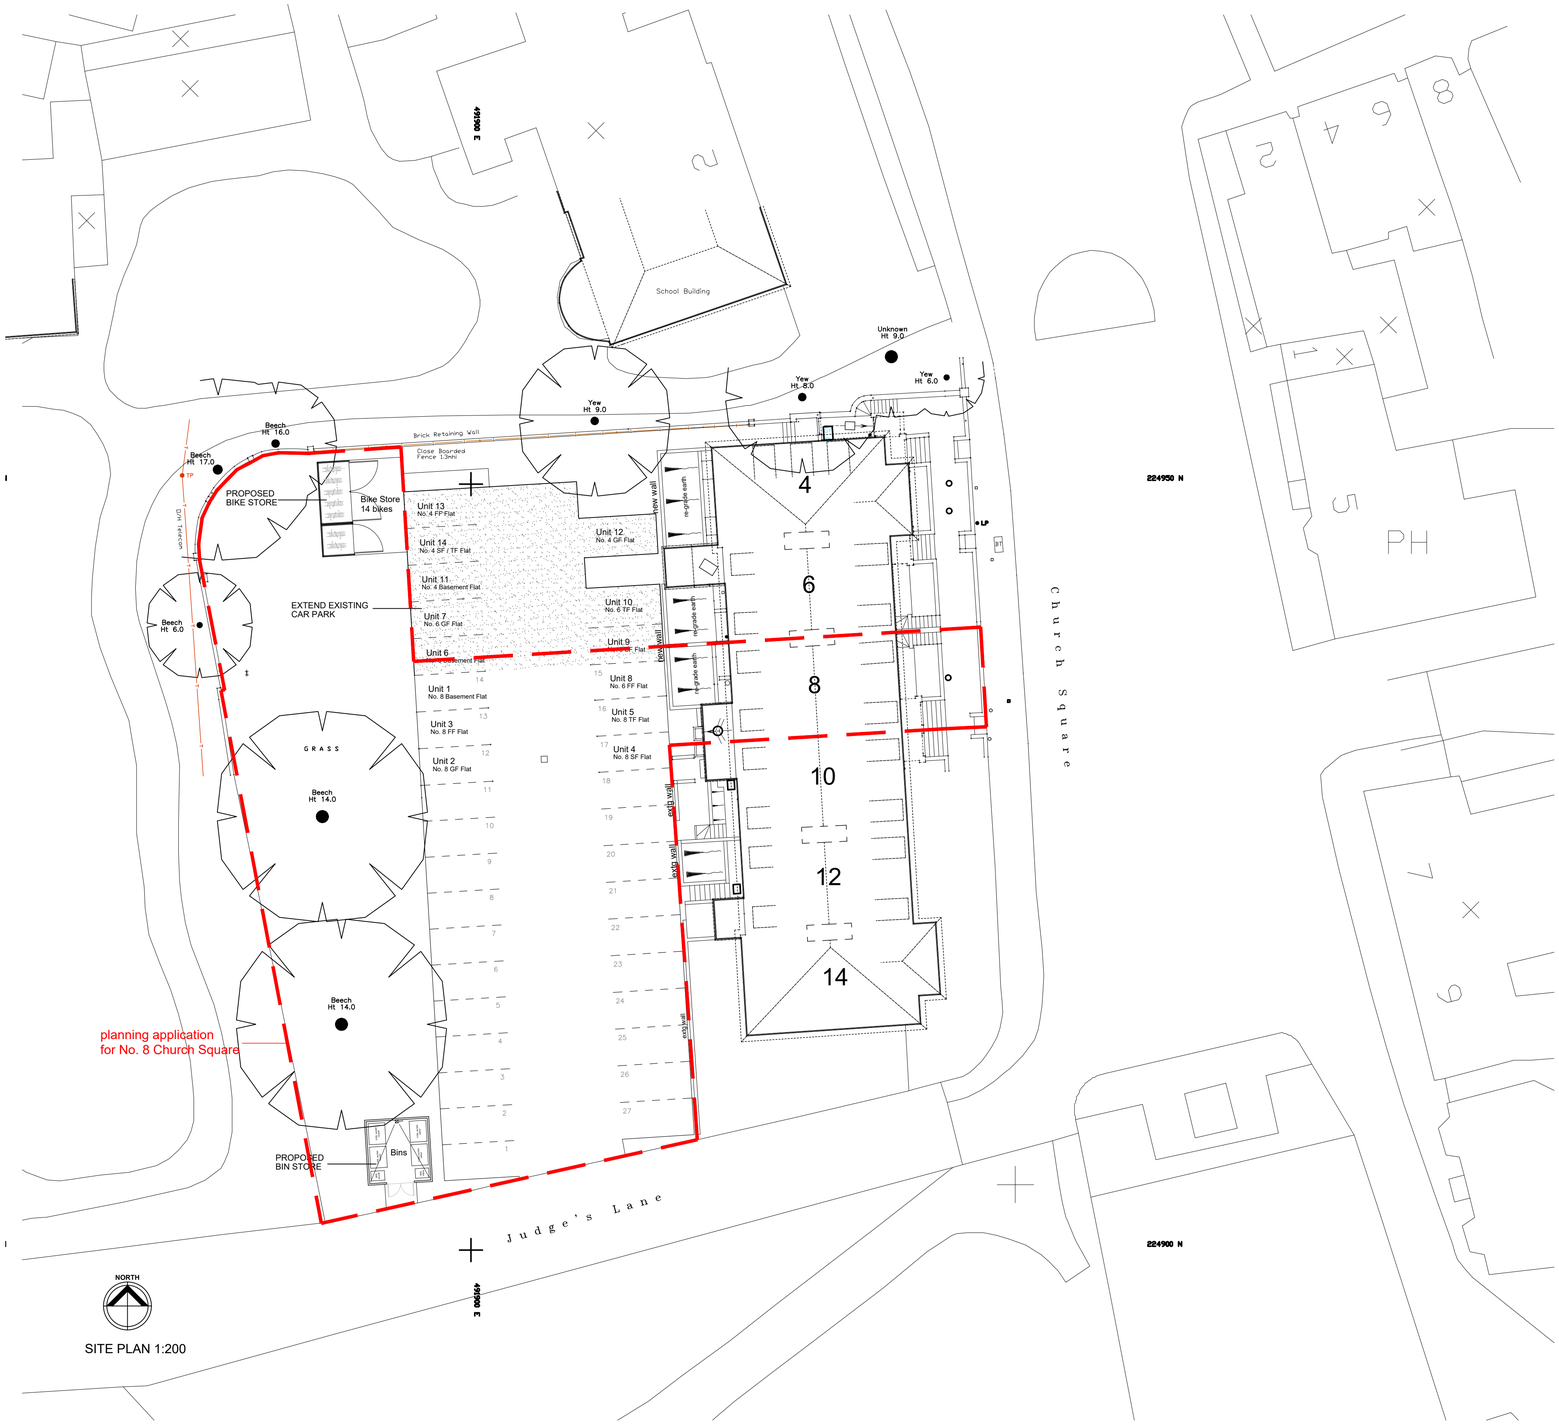

SITE PLAN 1:200

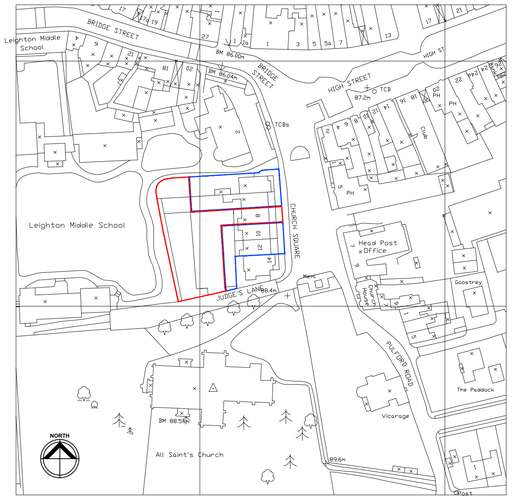

LOCATION PLAN 1:1250

Composite plan shown.
This drawing only relates to Planning Application submitted for No. 8 Church Square only

0 10m
1:200

P:\2021 Projects\Church Squre, 4-8, LB\BHD Docs, Drawings & PDFs\2 Planning Drawings\site plan.dwg

REVISION:	DATE:	DRAWN:	CHECKED:	DESCRIPTION:	REVISION:	DATE:	DRAWN:	CHECKED:	DESCRIPTION:	NOTES:	KEY PLAN	NORTH POINT

bhd
R. HARRINGTON, 1st FLOOR
12 CHURCH SQUARE
LEIGHTON BUZZARD
BEDS. LU7 1AE
Tel: 01525 854770 Fax: 01525 854778

PROJECT:
8 CHURCH SQUARE
LEIGHTON BUZZARD

DRAWING TITLE:
PROPOSED CONVERSION SITE PLAN

SCALE: 1:200
PROJECT CODE: 2115
DRAWN DATE: 18.08.21 DRAWN: AC CHECKED: BH
DRAWING NUMBER: **PL–01**
DRAWING STATUS: PLANNING
REVISION DATE: DRAWN: CHECKED:
REVISION: SHEET: **A1**